



Detail of Iron Railings on Boundary Walls

Scales. 1 in = 1 foot and 1 in = 8 feet

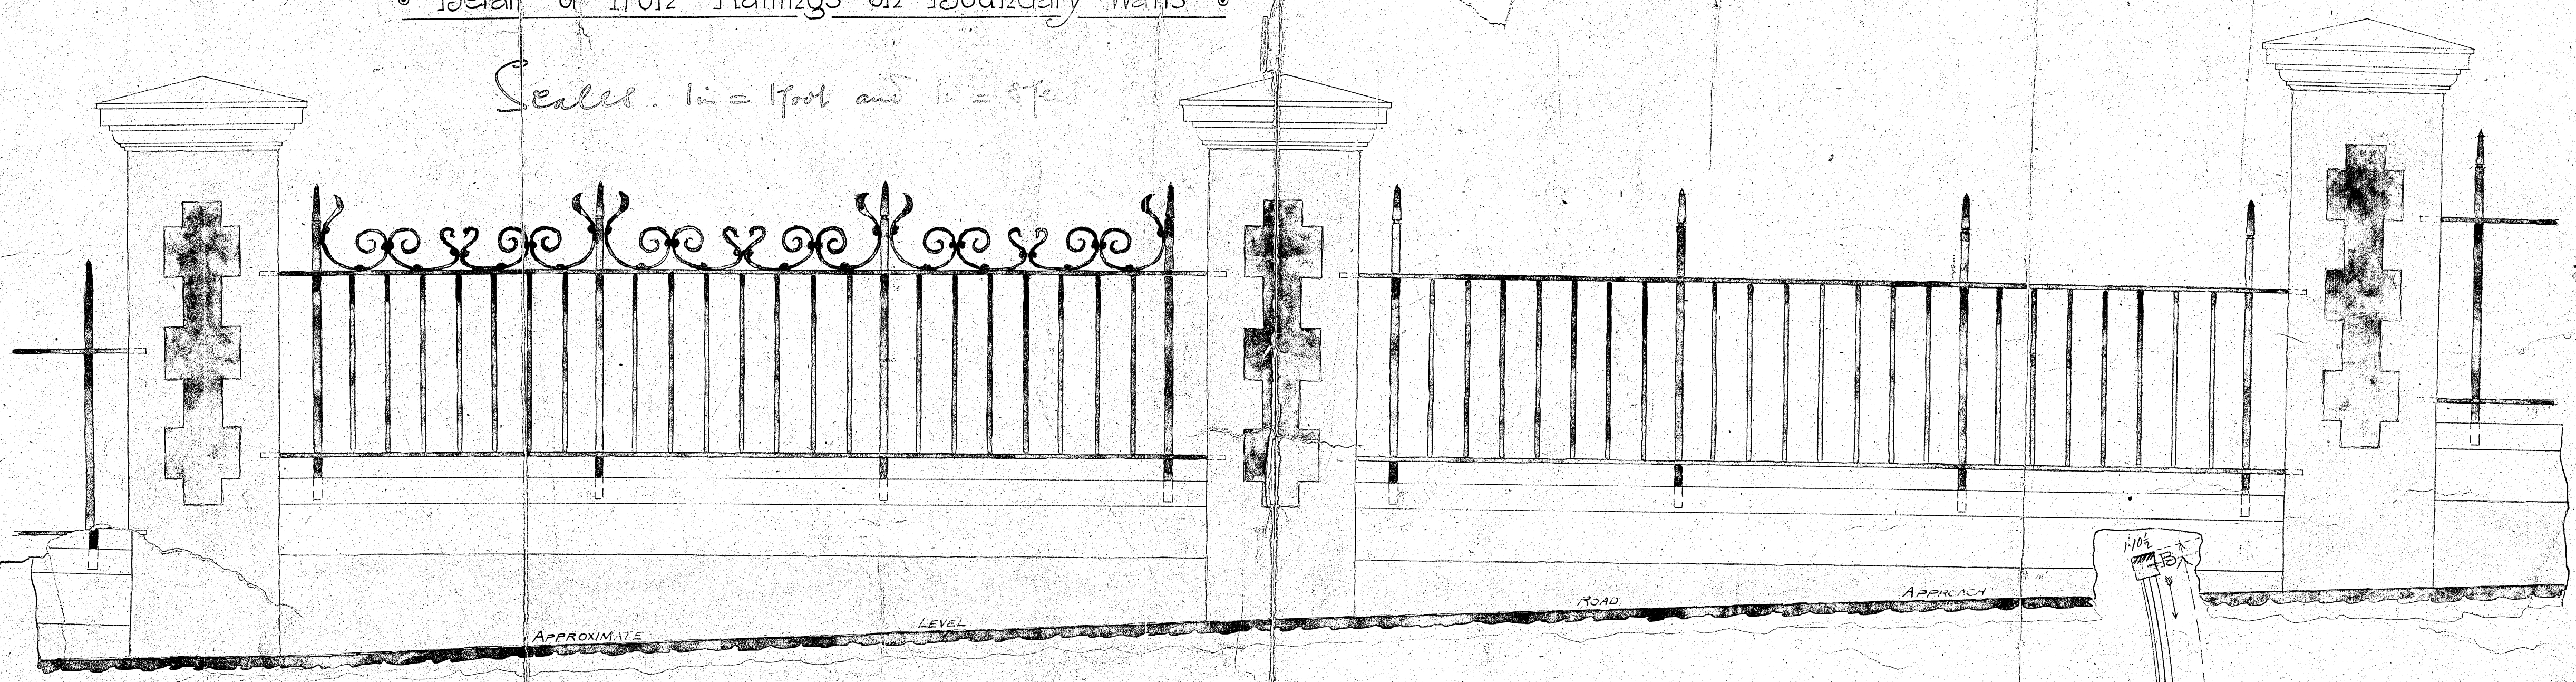

Elevation C-D
[See Scale Plan]

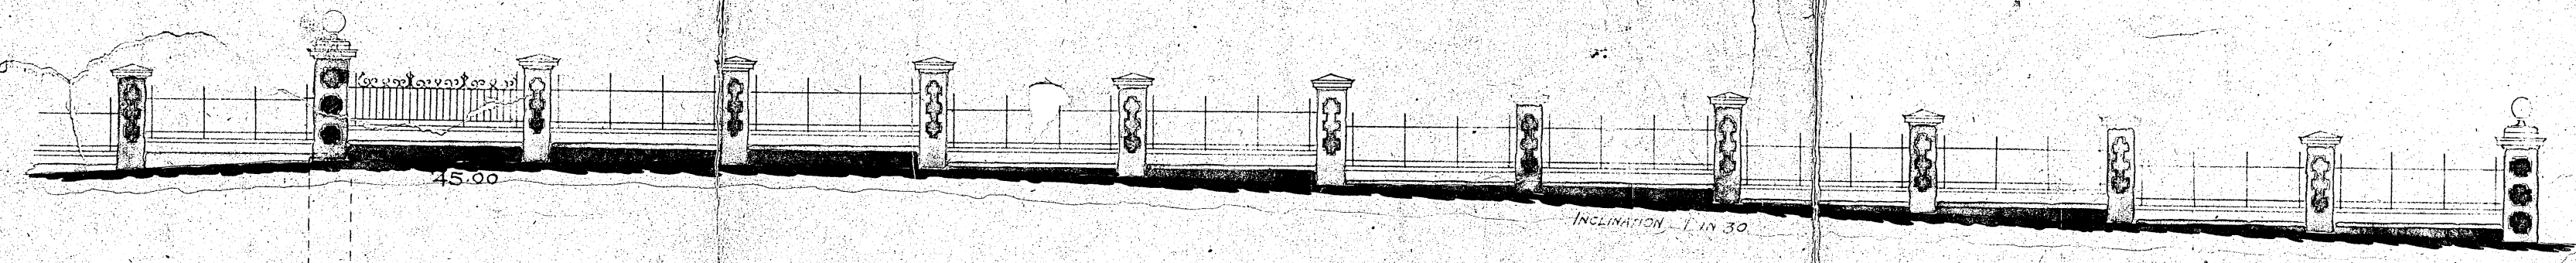


Elevation A-B
[See 1/8" Scale Plan]

26.21
A

24.0 radius

24.0 radius

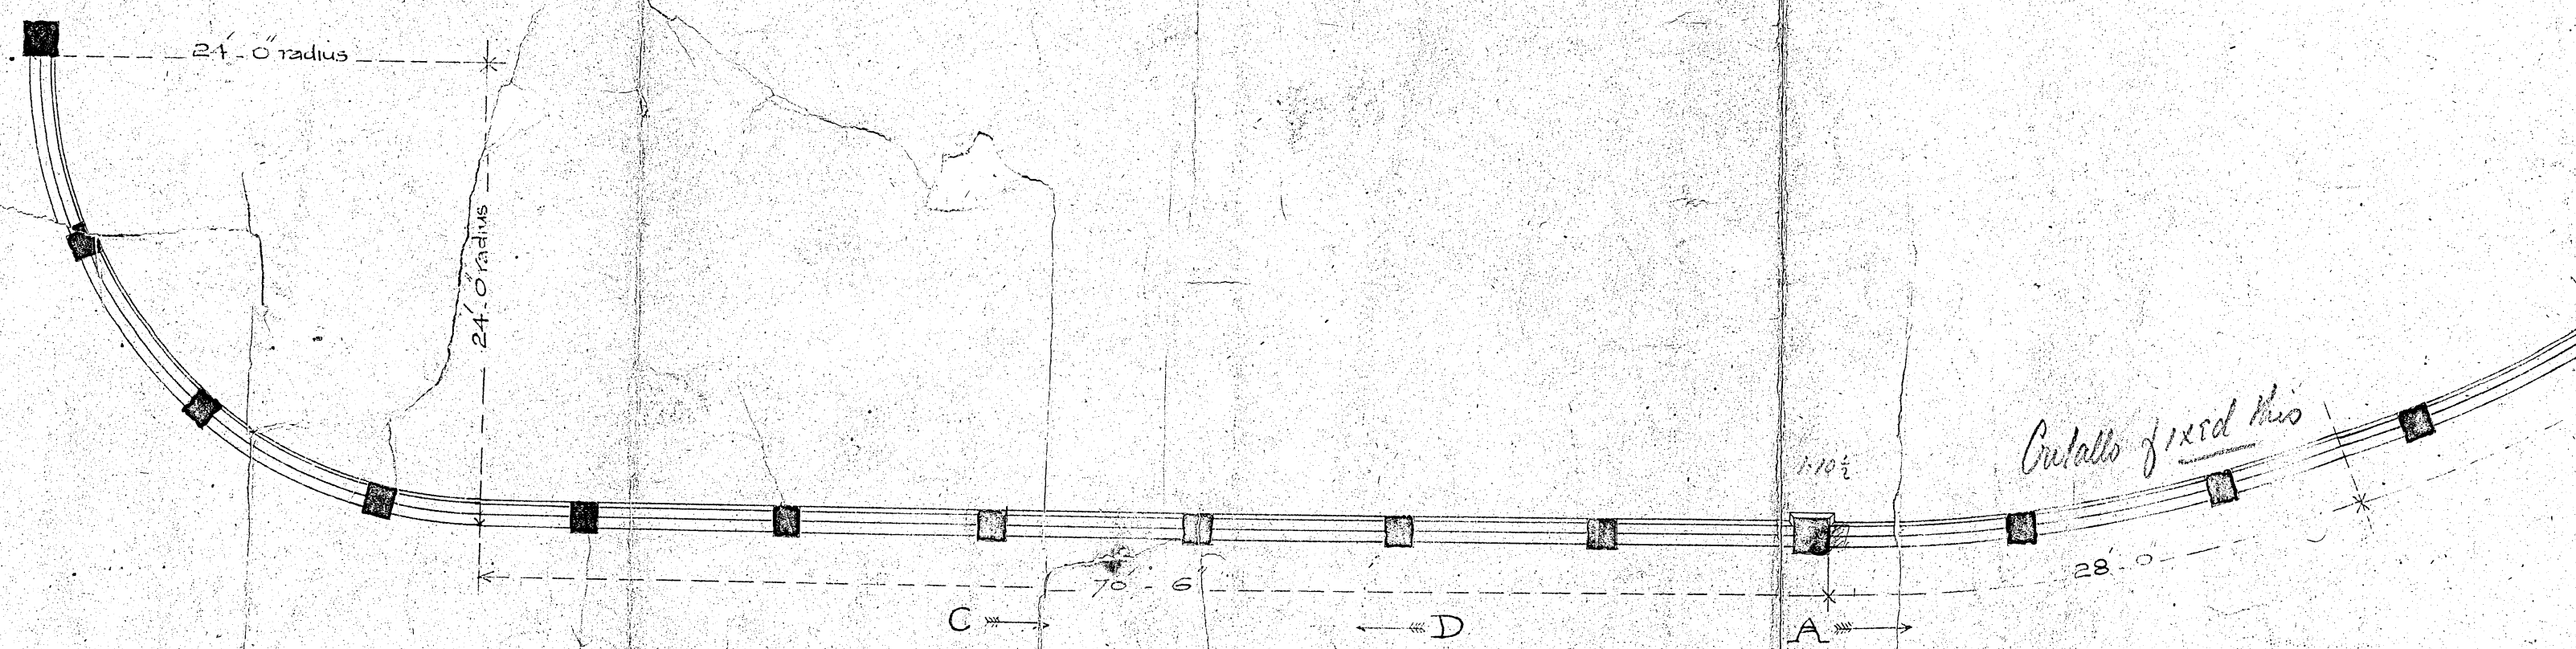

Plan

N. 9. Fence between Royal & Public approach Roads will cut Pier at *